


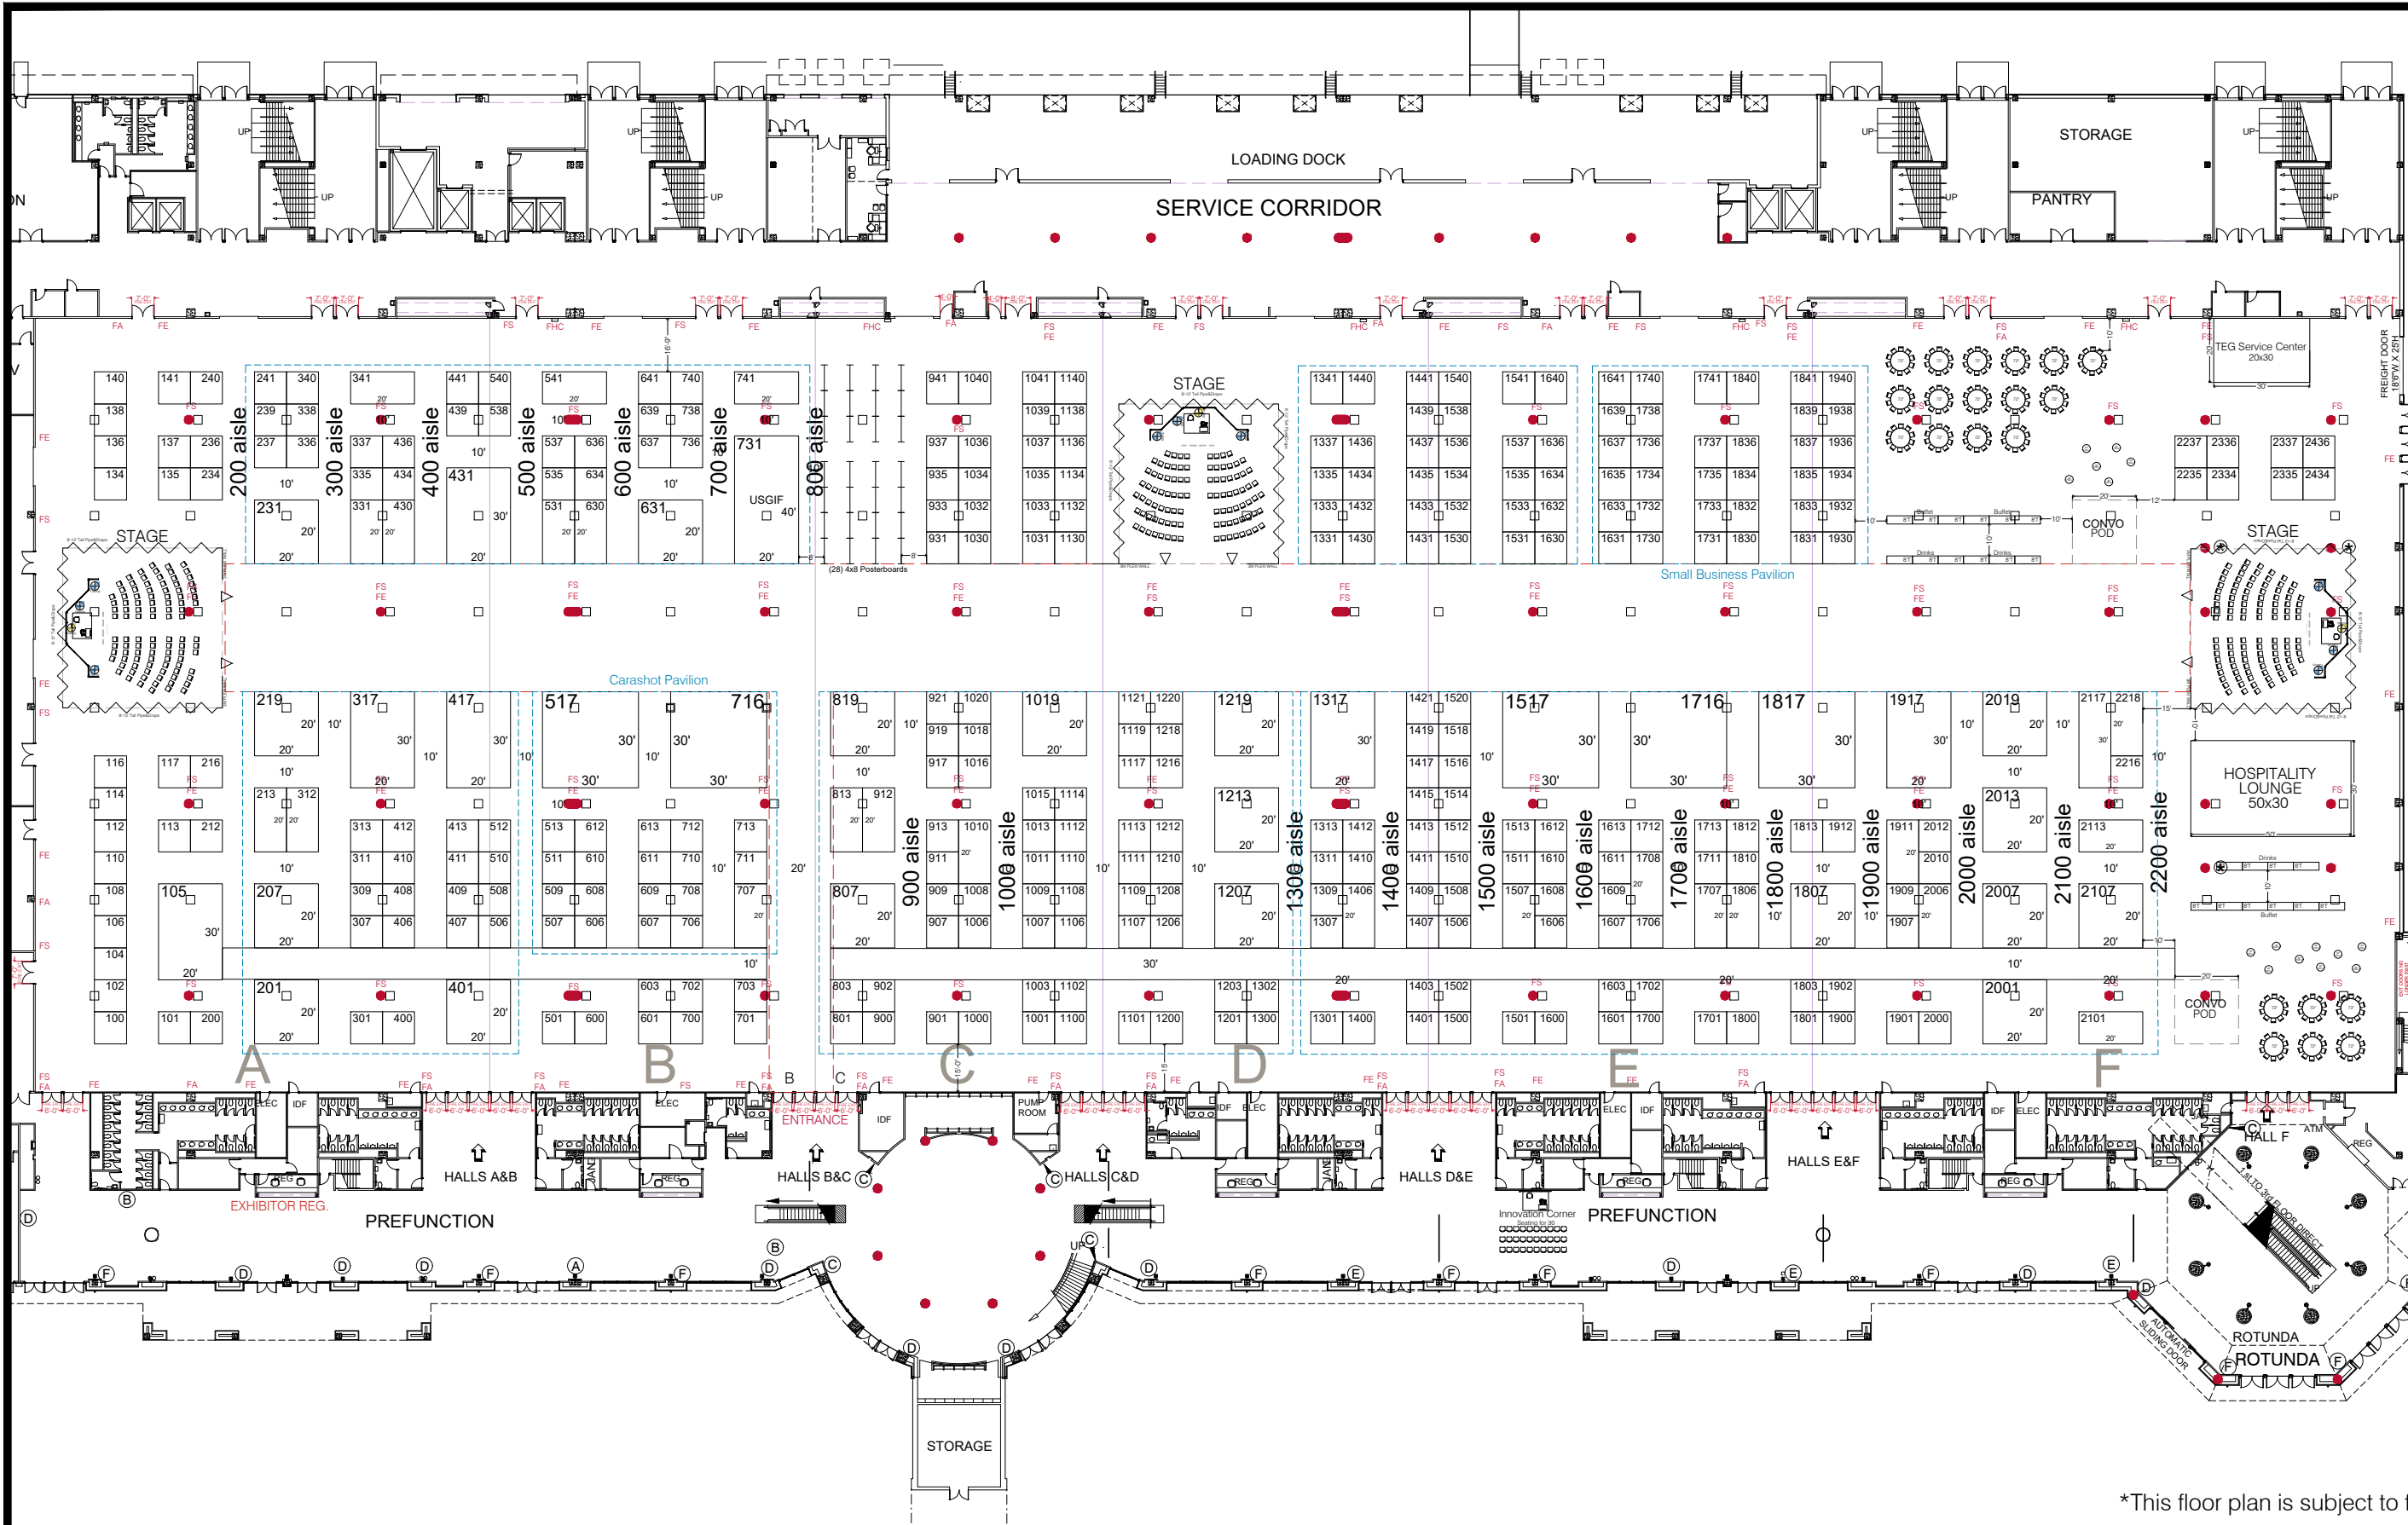

Inventory as of 07/06/2026

Dimension	Size	Qty	SqFt
10'x10'	100	304	30,400
10'x20'	200	23	4,600
10'x30'	300	1	300
20'x20'	400	18	7,200
20'x30'	600	6	3,600
20'x40'	800	1	800
30'x30'	900	5	4,500
Totals:		358	51,400

HALLS A - F

Ceiling Height = 24'

- Legend:**
- High Backed Chair
 - 7'-10" x 1'-10" Bench
 - 8' x 3'6" Chaise Lounge
 - 4'5" Concrete Table
 - 6' Glass Top Table
 - 2'8" x 5'6" Column
 - 2'8" Column
 - Electrical Floor Port
 - Digital Janus Sign
 - Electronic Marquee
 - * - Last in / First out

FS - Fire Strobe (7' Elevation)
FA - Fire Alarm Pull Switch
FE - Fire Extinguisher
FHC - Fire Hose Cabinet
TYPICAL FREIGHT DOOR = 12'W X 13'H

- Current As Of: 07-20-26
- Job No.:2705003
- Drawn By: AM
- Scale: Fit To Page

GEOINT 2027
MAY 17-19, 2027
GAYLORD PALMS
HALLS A - F
KISSIMMEE, FLORIDA

THE EXPO GROUP
theexpogroup.com | 972.580.9000

Disclaimer
Every effort has been made to ensure the accuracy of all information contained on this floor plan. However no warranties, either expressed or implied are made with respect to this floor plan. If the location of building columns, utilities or other architectural components of the facility is a consideration in the construction or usage of an exhibit, it is the sole responsibility of the exhibitor to physically inspect the facility to verify all dimensions and locations.

*This floor plan is subject to fire marshal approval.